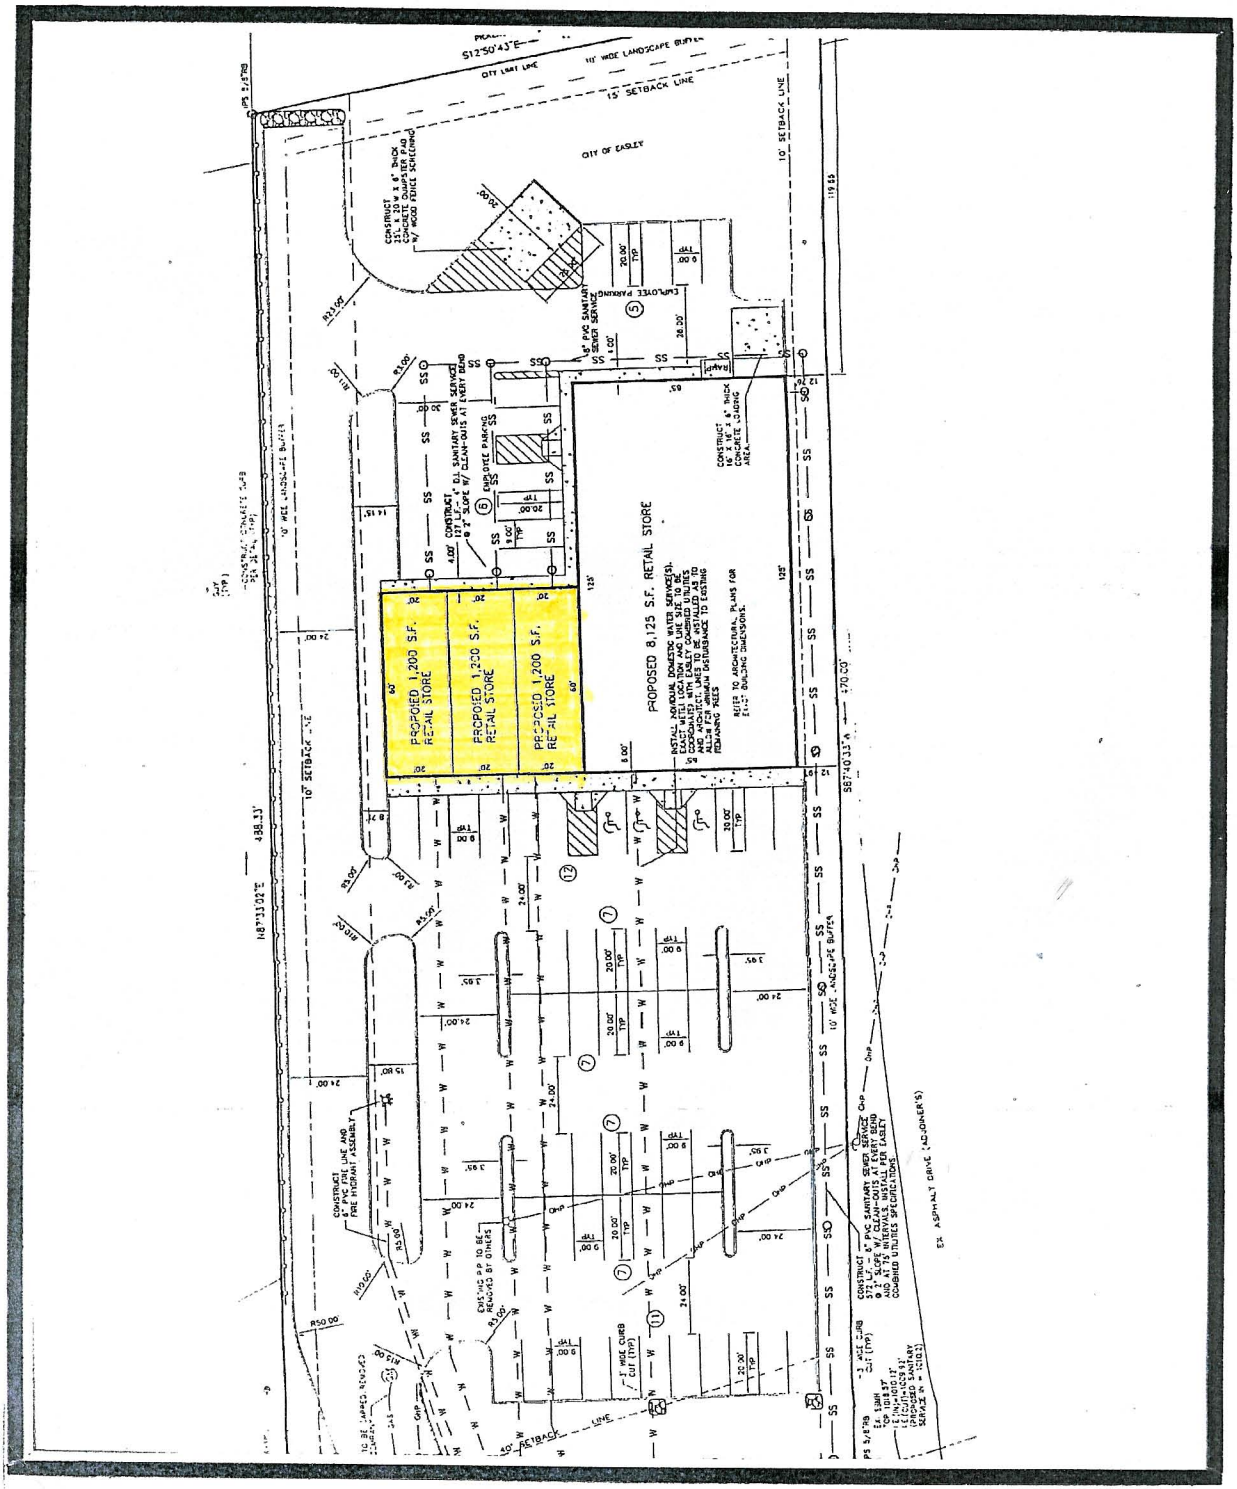
PROPOSED 8,125 S.F. RETAIL STORE
PROPOSED 1,200 S.F. RETAIL STORE
PROPOSED 1,200 S.F. RETAIL STORE
PROPOSED 1,200 S.F. RETAIL STORE
CITY OF EASLEY
15' SETBACK LINE
10' SETBACK LINE
10' WIDE LANDSCAPE BUFFER
CITY LIMIT LINE
S12°50'43"E
N87°11'03"E
S87°40'13"W
438.13'
470.00'
119.55'
EX. ASPHALT DRIVE (ADJOINER'S)

Site Plan