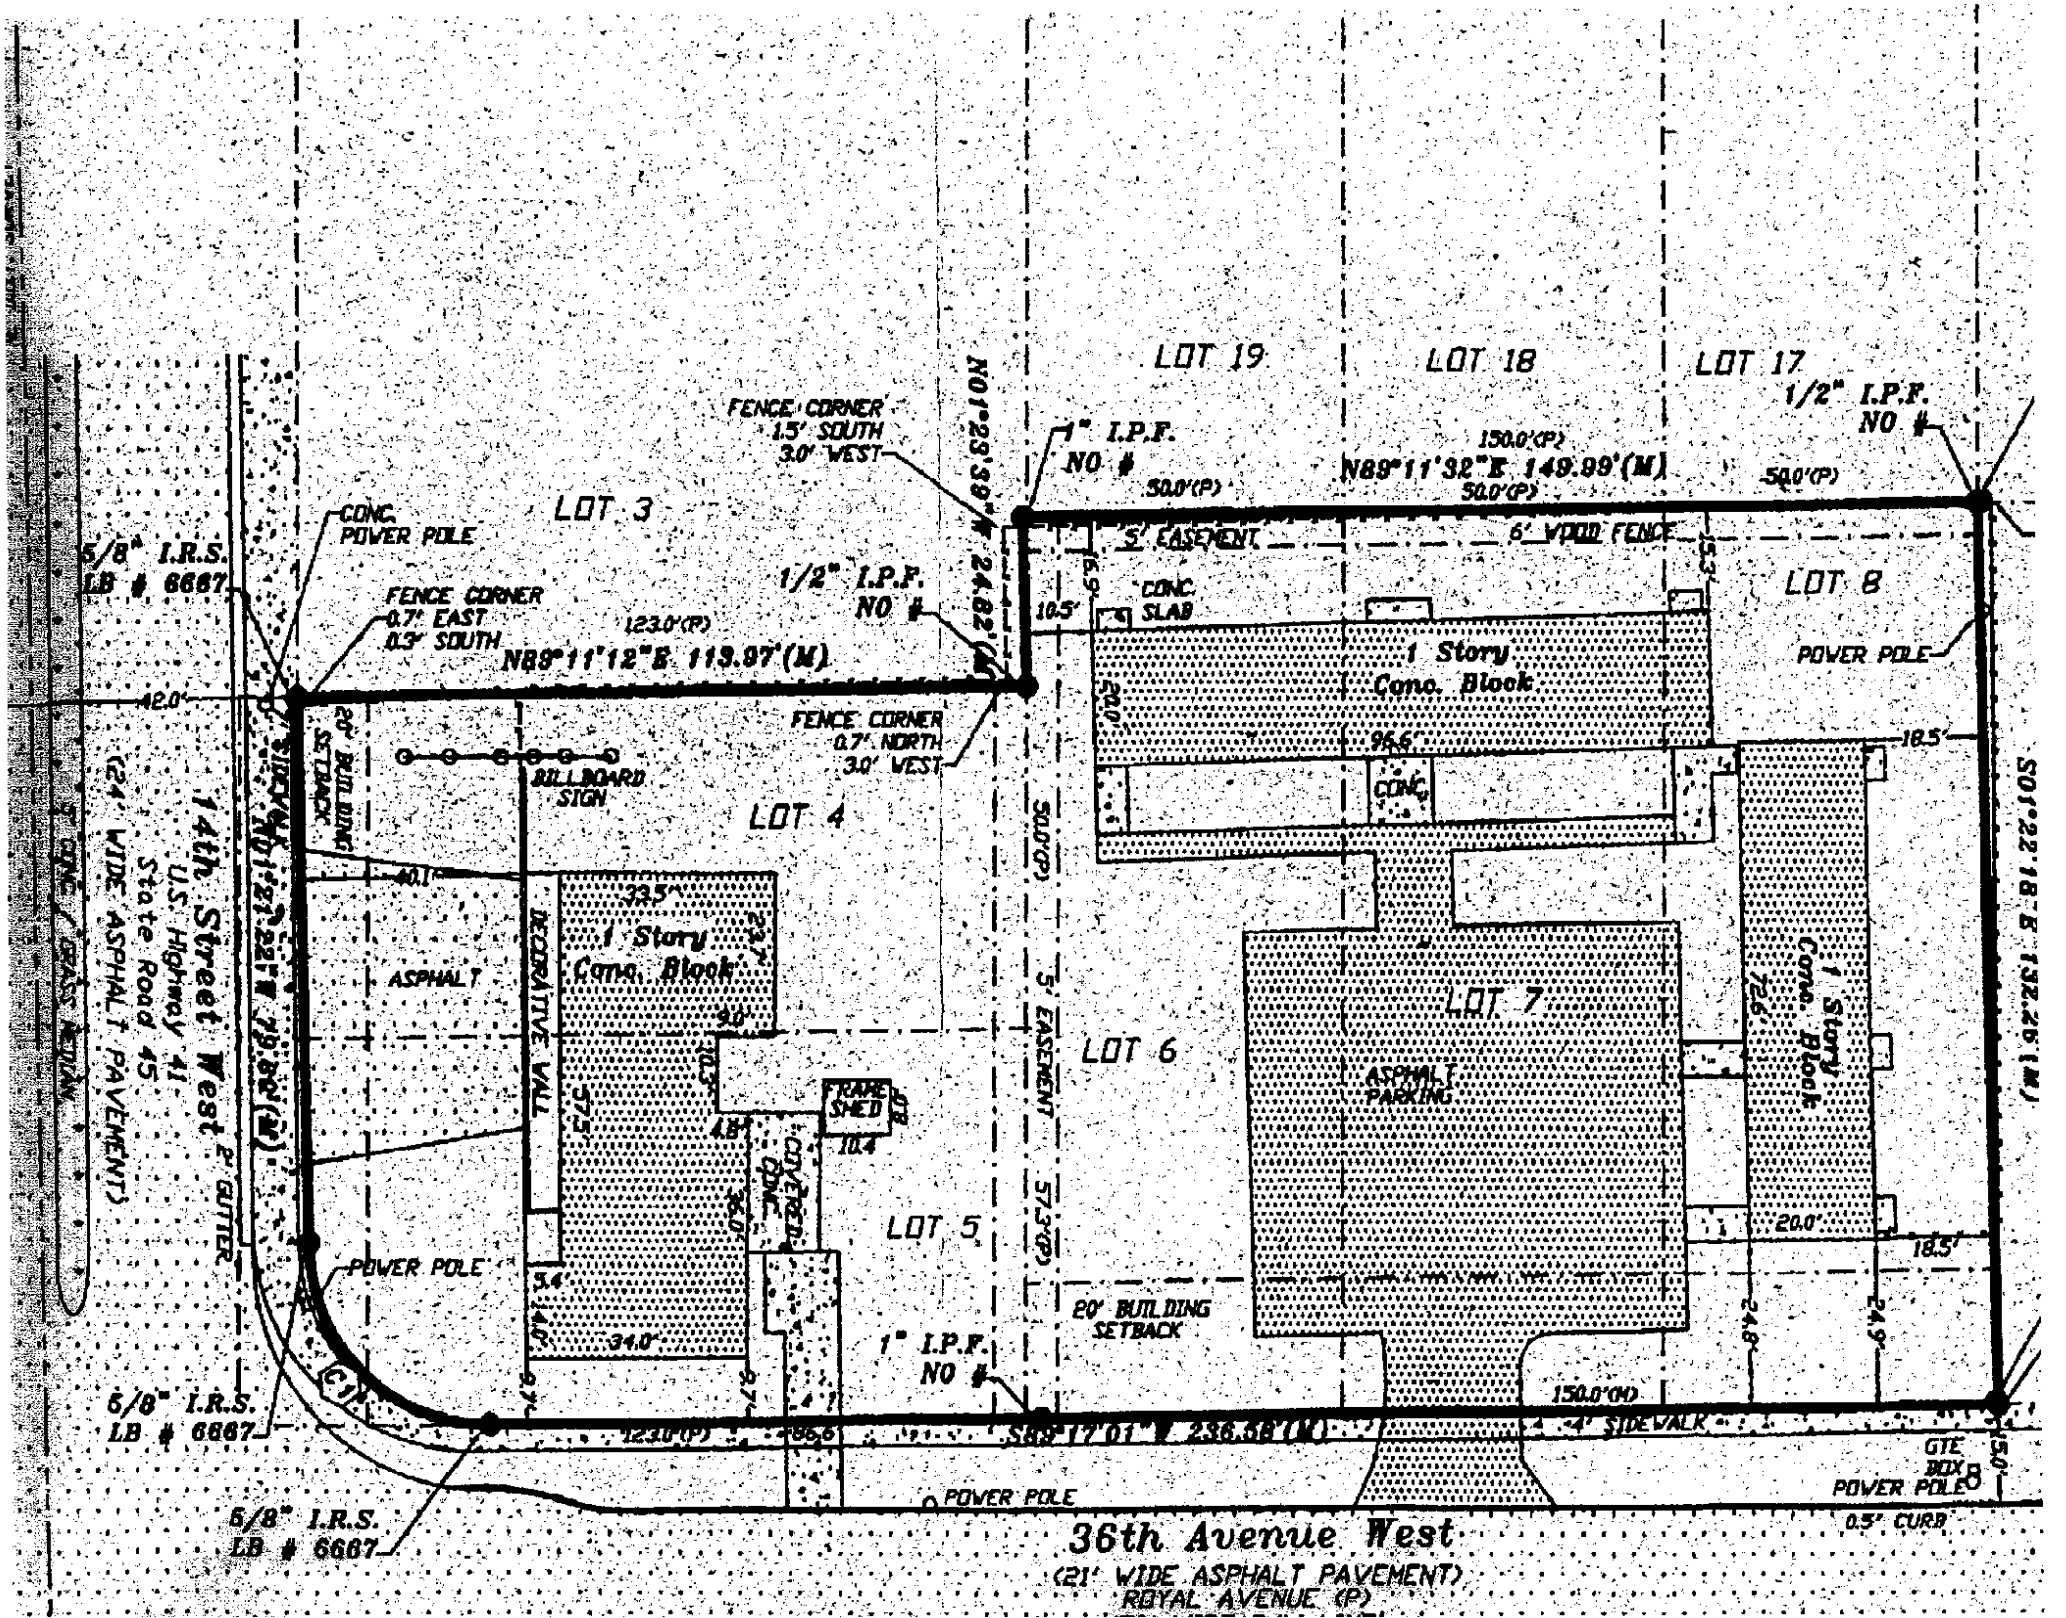
LOT 19
LOT 18
LOT 17
1/2" I.P.F.
NO #
FENCE CORNER
1.5' SOUTH
3.0' WEST
1" I.P.F.
NO #
150.0'(P)
N89°11'32"E 149.99'(M)
50.0'(P)
50.0'(P)
50.0'(P)
N01°23'39"W 248.28'(M)
LOT 3
5' EASEMENT
6' WOOD FENCE
CONC. POWER POLE
5/8" I.R.S.
LB # 6667
FENCE CORNER
0.7' EAST
0.3' SOUTH
123.0'(P)
1/2" I.P.F.
NO #
N89°11'12"E 113.97'(M)
CONC. SLAB
LOT 8
POWER POLE
1 Story
Conc. Block
42.0'
FENCE CORNER
0.7' NORTH
3.0' WEST
20' BUILDING SETBACK
BILLBOARD SIGN
LOT 4
96.6'
CONC.
18.5'
S01°22'18"E 132.29'(M)
14th Street West
U.S. Highway 41
State Road 45
(24' WIDE ASPHALT PAVEMENT)
CONC. / GRASS ROLLIN
2' GUTTER
N01°22'18"W 79.89'(M)
40.1'
33.5'
1 Story
Conc. Block
ASPHALT
DECORATIVE WALL
9.0'
LOT 6
LOT 7
5' EASEMENT
FRAME SHED
10.4'
4.8'
CONC.
LOT 5
ASPHALT PARKING
1 Story
Conc. Block
72.9'
20.0'
18.5'
POWER POLE
34.0'
20' BUILDING SETBACK
1" I.P.F.
NO #
150.0'(M)
5/8" I.R.S.
LB # 6667
123.0'(P)
S89°17'01"W 236.58'(M)
4' SIDEWALK
GTE BOX
POWER POLE
5/8" I.R.S.
LB # 6667
POWER POLE
0.5' CURB
36th Avenue West
(21' WIDE ASPHALT PAVEMENT)
ROYAL AVENUE (P)